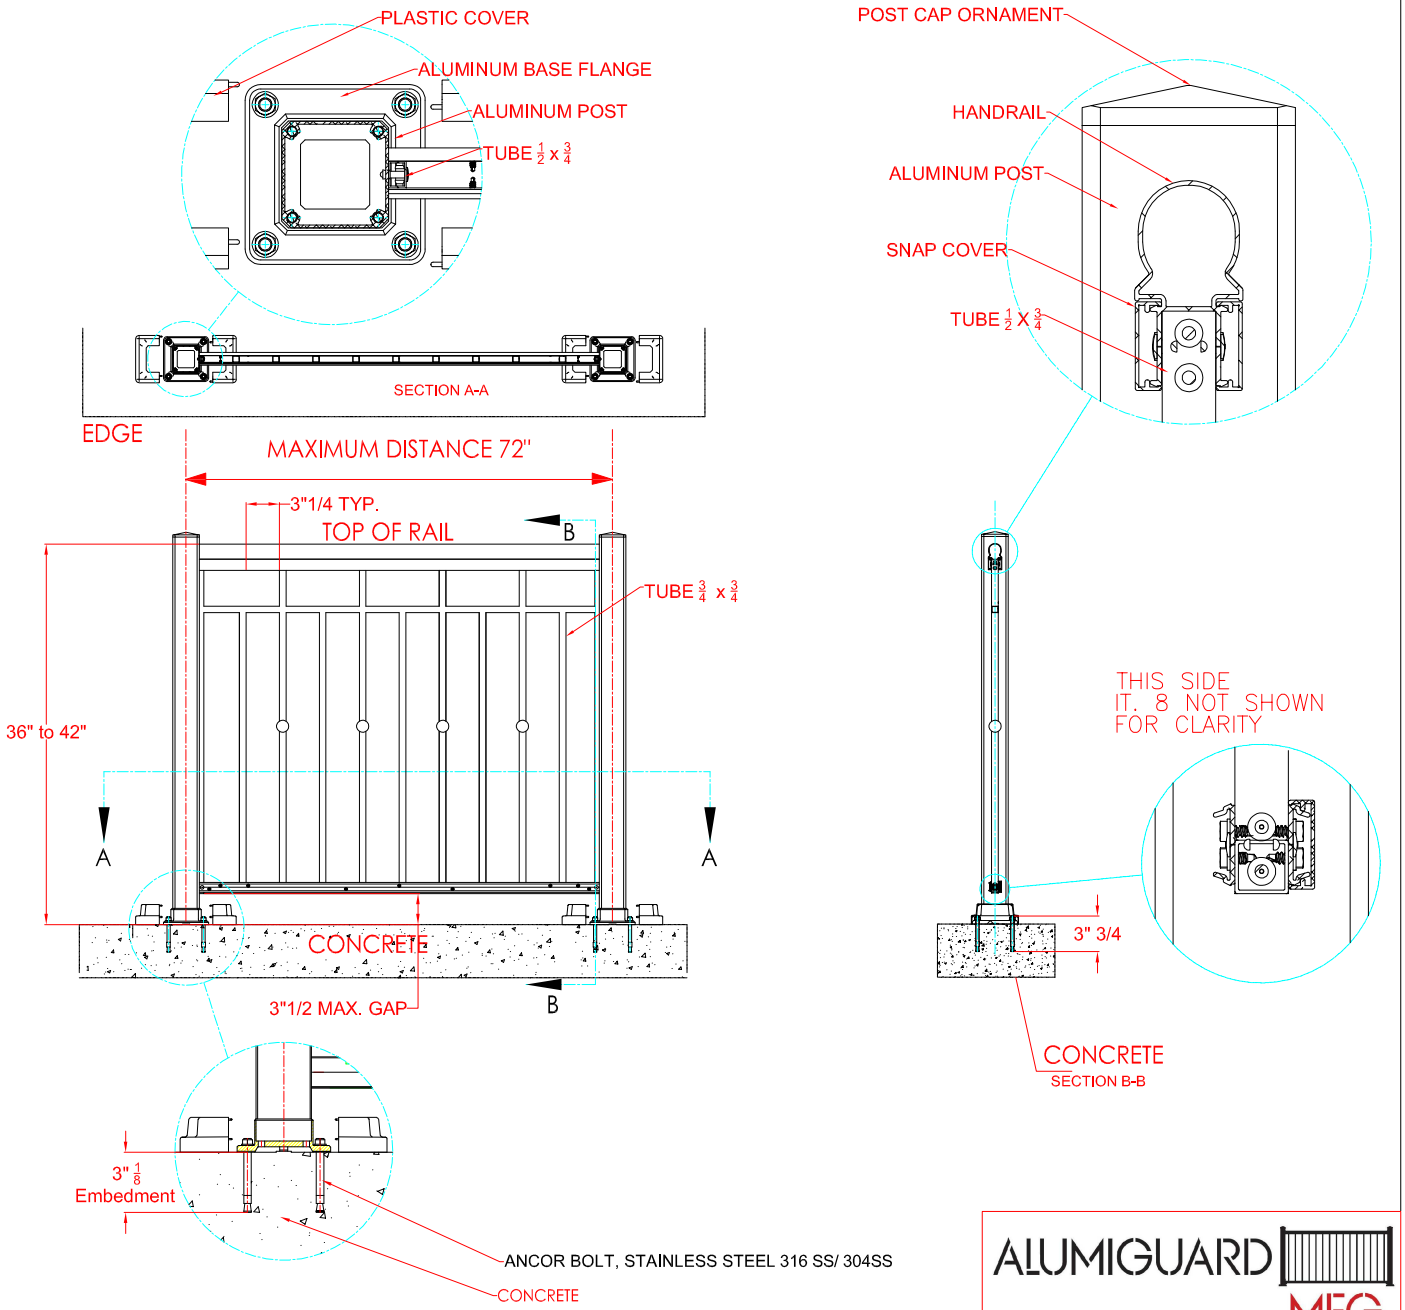

ALUMIGUARD MFG

RAILING WITH PICKETS AG 3-2